Click here to return to index

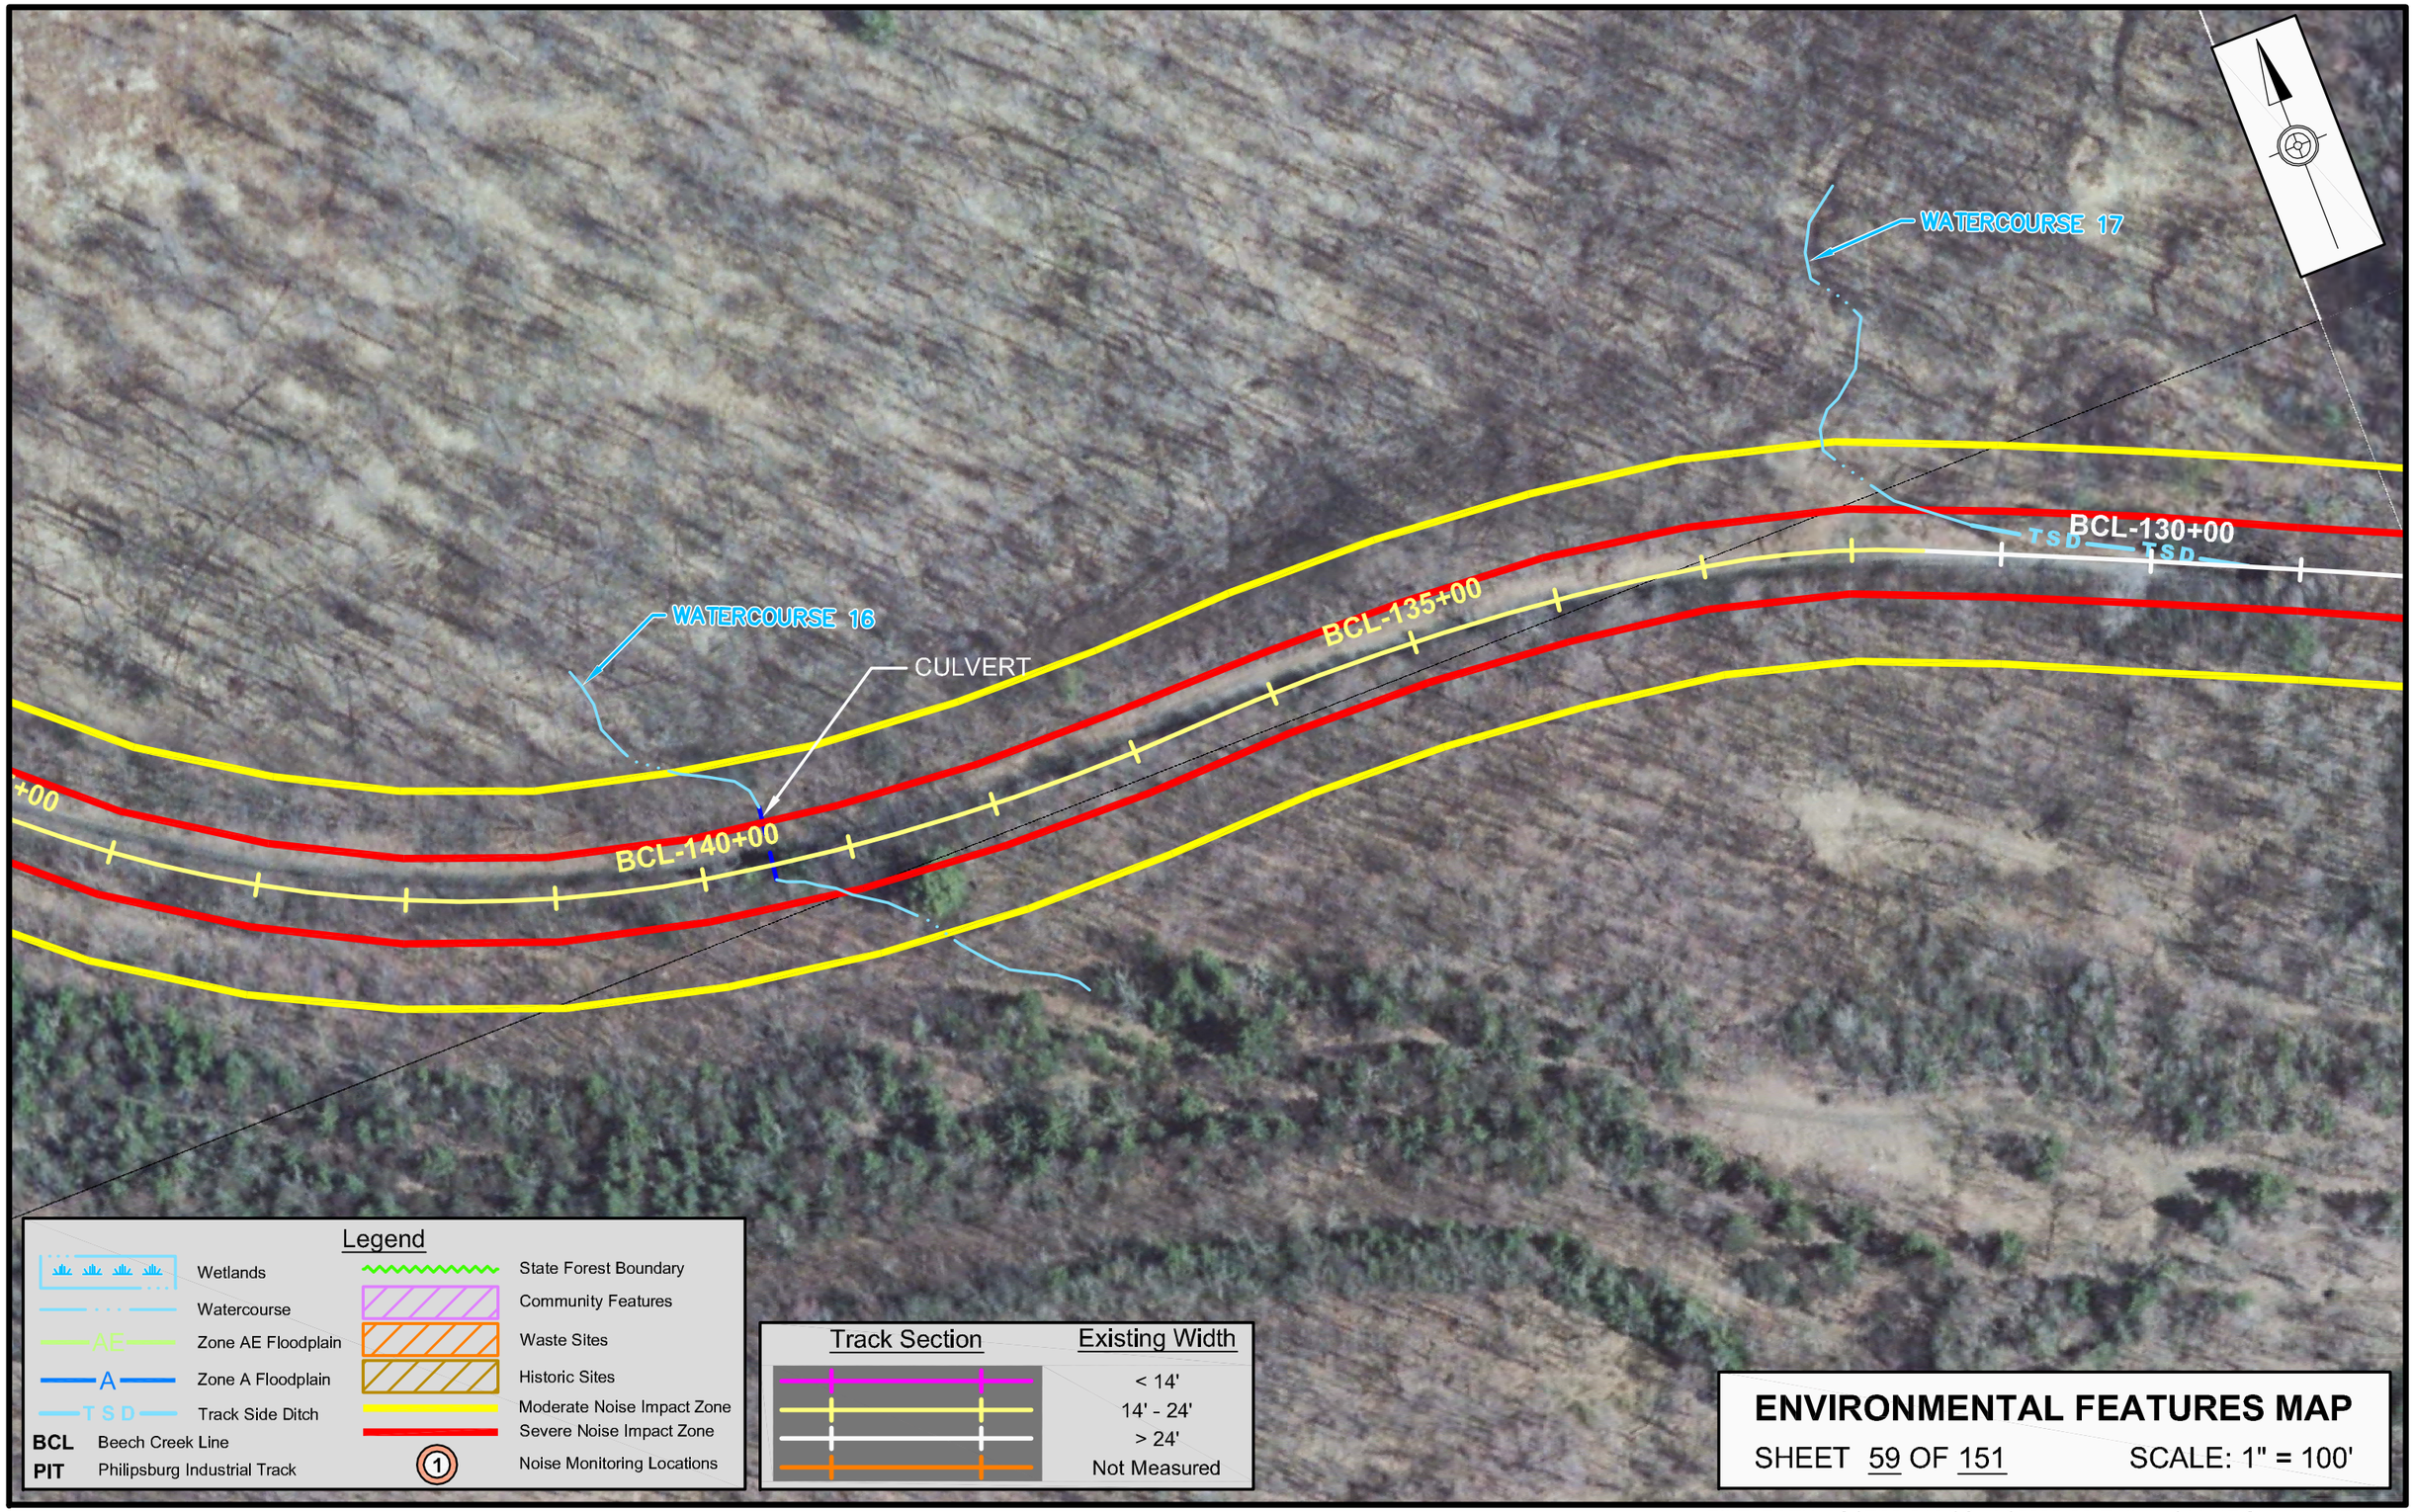

Plotted on: 2009-11-17

FILE PATH : Q:\R08-0101\Cadd\2009-08-Railroad\11x17 Sheets 1-67.dwg

Click here to return to index

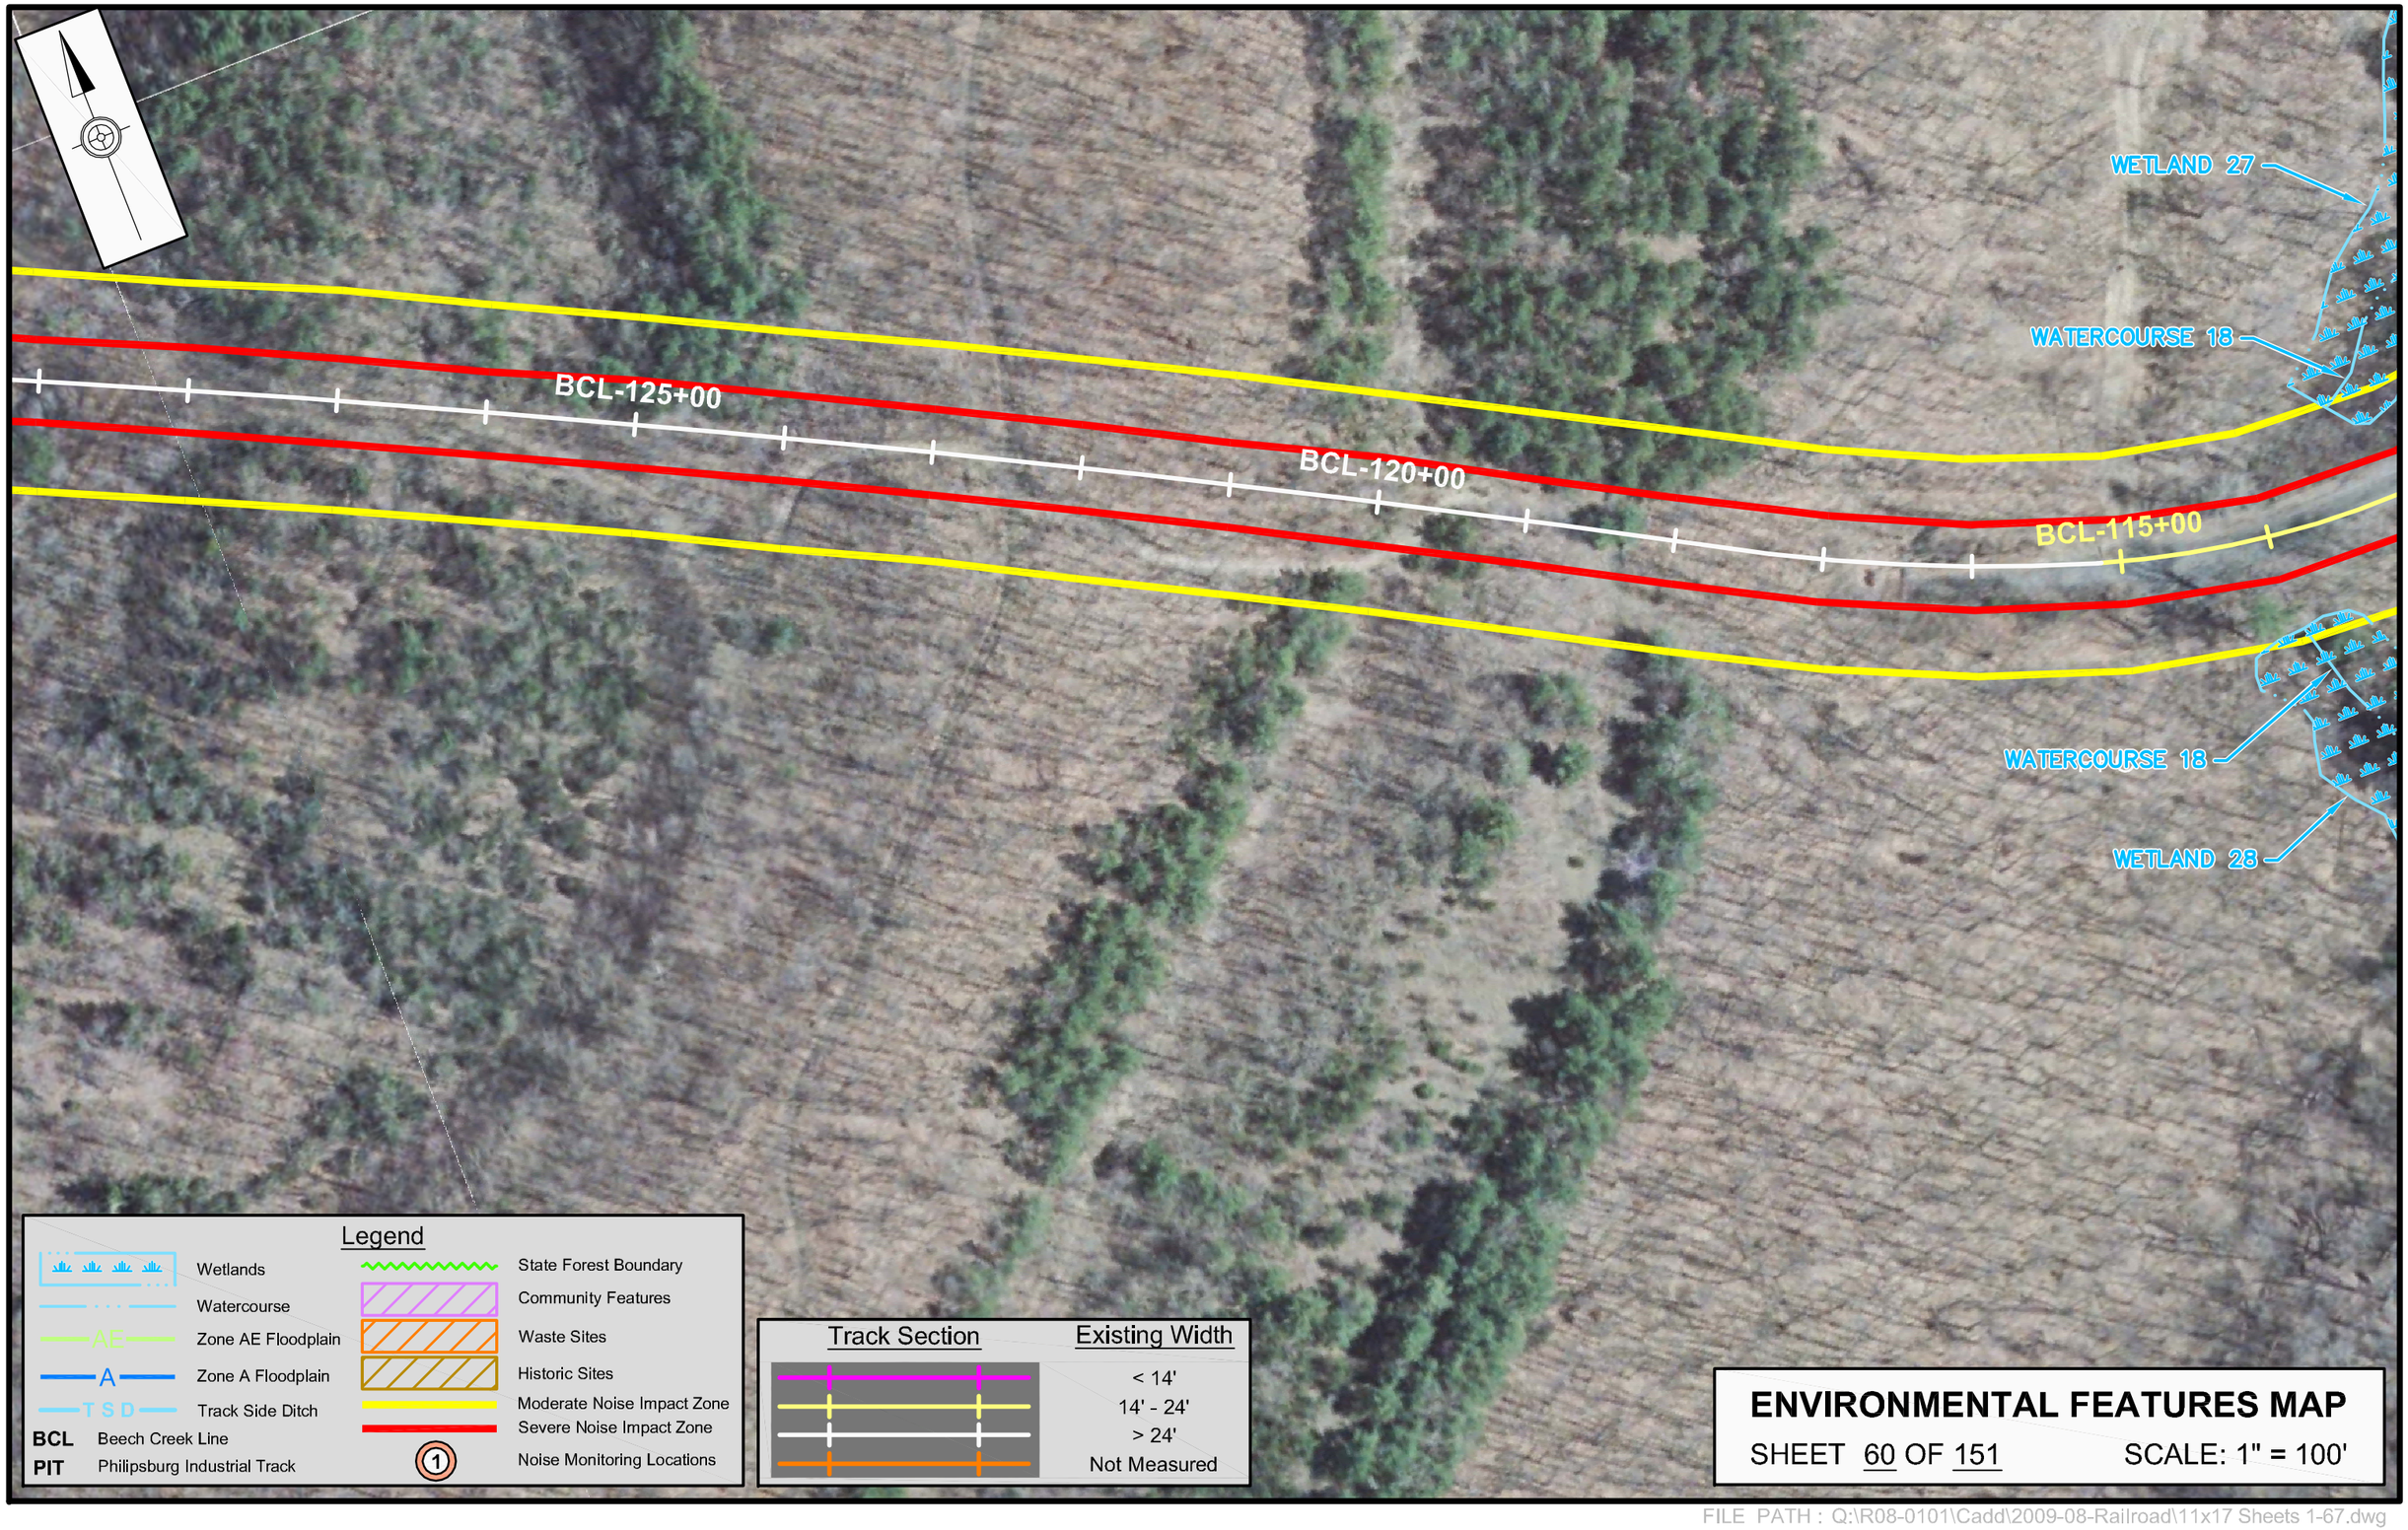

Plotted on: 2009-11-17

FILE PATH : Q:\R08-0101\Cadd\2009-08-Railroad\11x17 Sheets 1-67.dwg